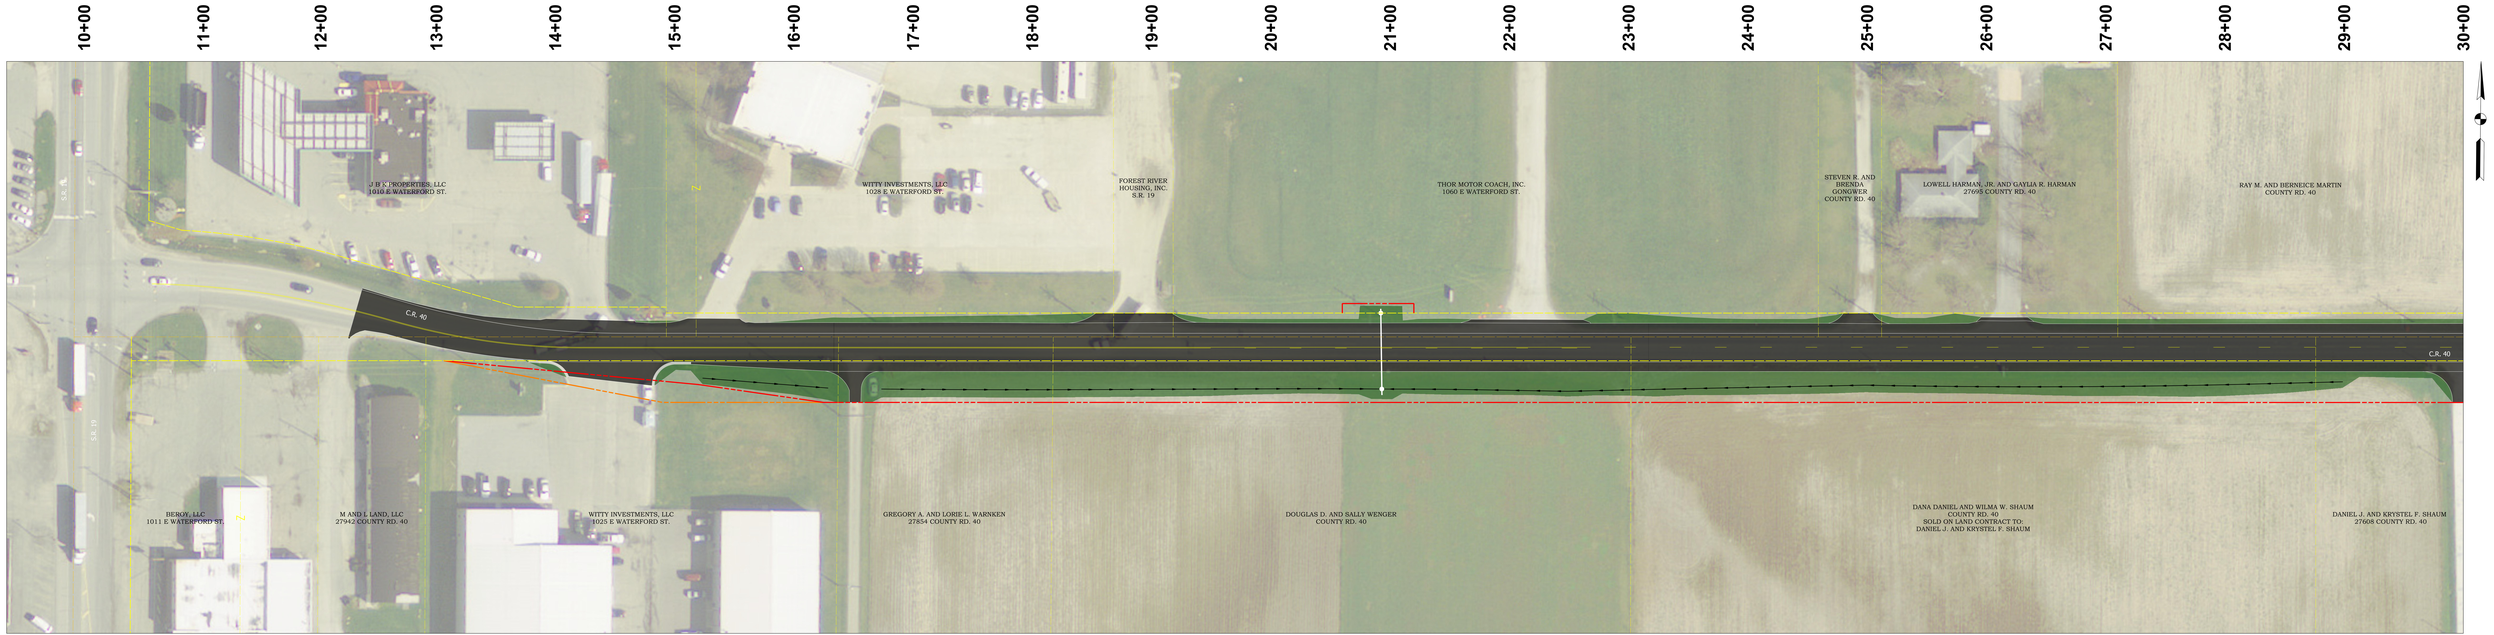

LEGEND:

- ASPHALT
- CONCRETE
- GRASS
- PROPOSED R/W
- PROPOSED TEMPORARY R/W
- SECTION LINE AND PROPERTY LINE

LFA
LAWSON-FISHER ASSOCIATES P.C.
525 W. WASHINGTON AVENUE
SOUTH BEND, INDIANA 46601
PH. (574) 234-3167

ELKHART COUNTY INDIANA

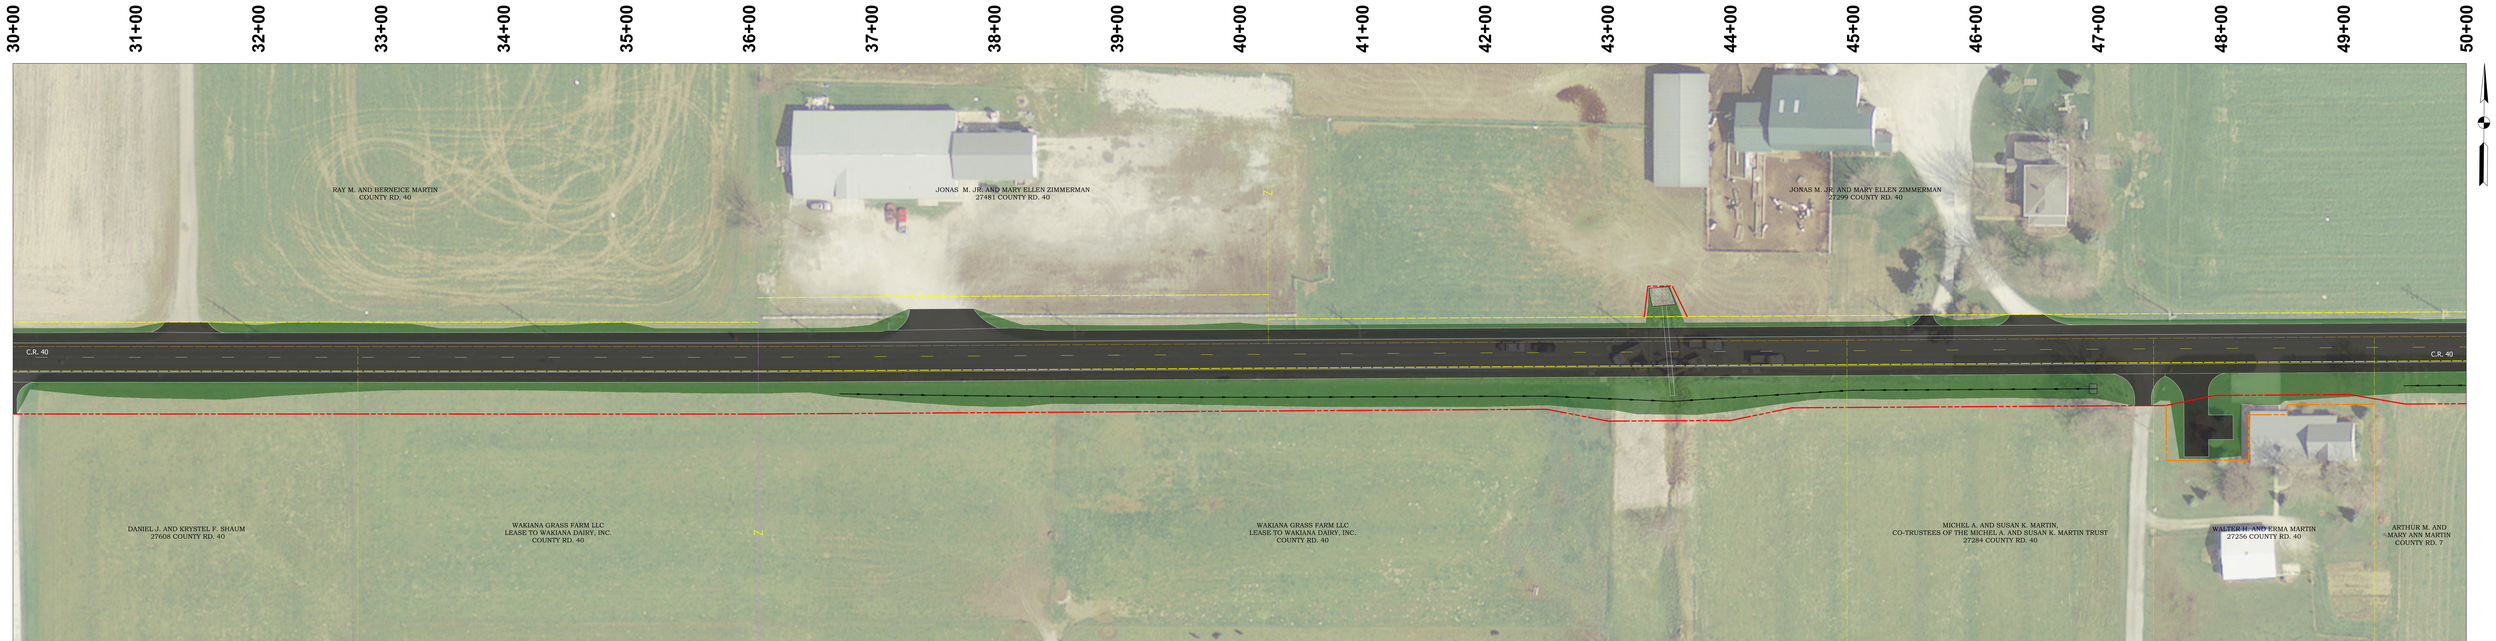

LEGEND:

- ASPHALT
- CONCRETE
- GRASS
- PROPOSED R/W
- PROPOSED TEMPORARY R/W
- SECTION LINE AND PROPERTY LINE

LFA
LAWSON-FISHER ASSOCIATES P.C.
525 W. WASHINGTON AVENUE
SOUTH BEND, INDIANA 46601
PH. (574) 234-3167

ELKHART COUNTY INDIANA

50+00 51+00 52+00 53+00 54+00 55+00 56+00 57+00 58+00 59+00 60+00 61+00 62+00 63+00 64+00 65+00 66+00 67+00 68+00 69+00 70+00

LEGEND:

- ASPHALT
- CONCRETE
- GRASS
- PROPOSED R/W
- PROPOSED TEMPORARY R/W
- SECTION LINE AND PROPERTY LINE

LFA
LAWSON-FISHER ASSOCIATES P.C.
525 W. WASHINGTON AVENUE
SOUTH BEND, INDIANA 46601
PH. (574) 234-3167

ELKHART COUNTY INDIANA